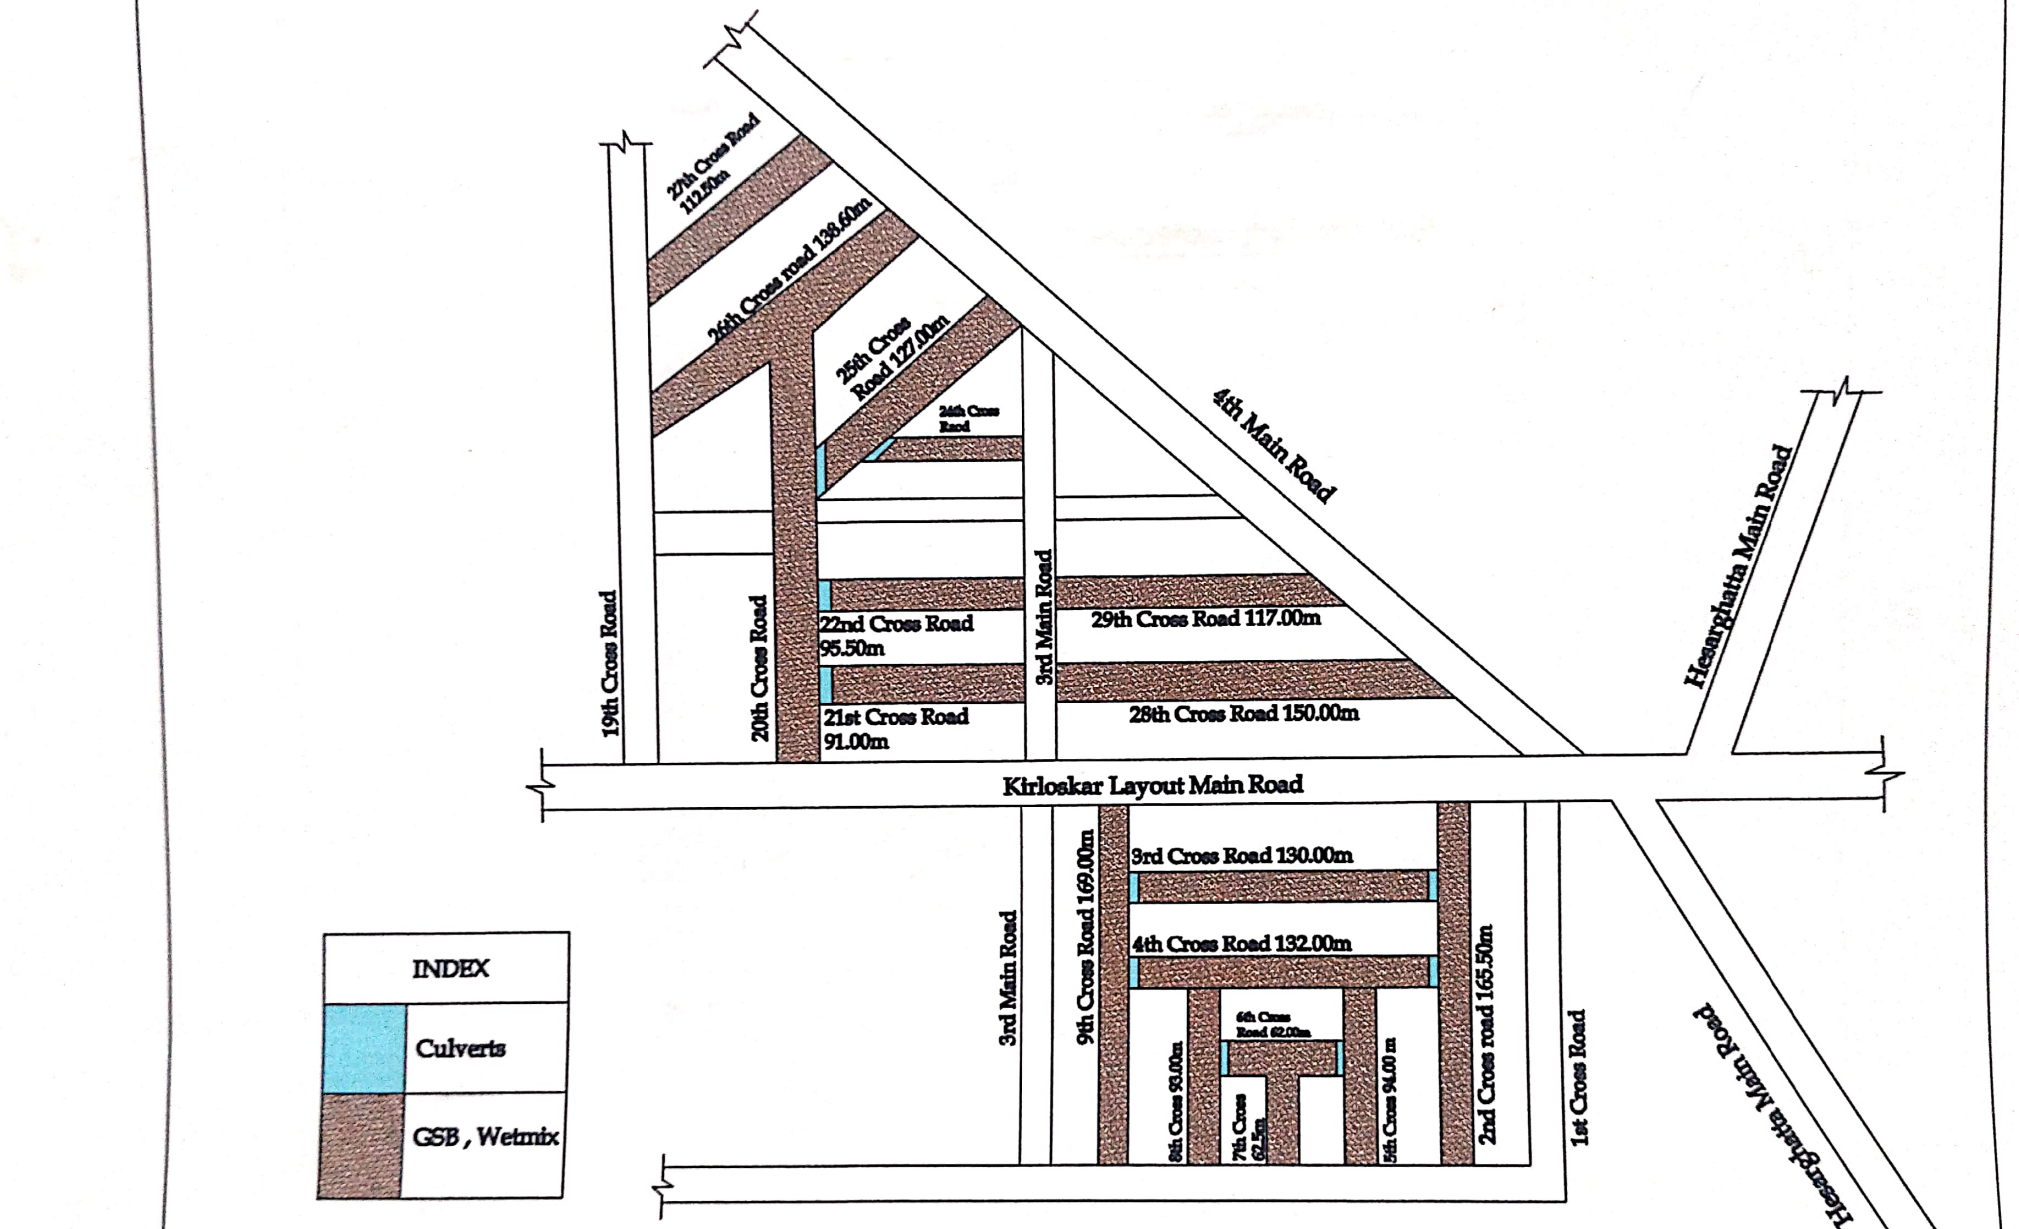

Name of the work : Restoration and Improvements of roads and drains in A Y R Layout, Shettyhalli village,RR layout of Chikkasandra village and Abigere village roads, BTS Village, Vishveshwariah village, Royal Enclave and Sidedahalli Old Village roads Dugged by BWSSB to lay water Supply and UGD lines under 110 villages in ward No 12 & 14 Shettyhalli.

ಕಾರ್ಯಪಾಲಕ ಅಭಿಯಂತರರು
ಯೋಜನಾ ವಿಭಾಗ

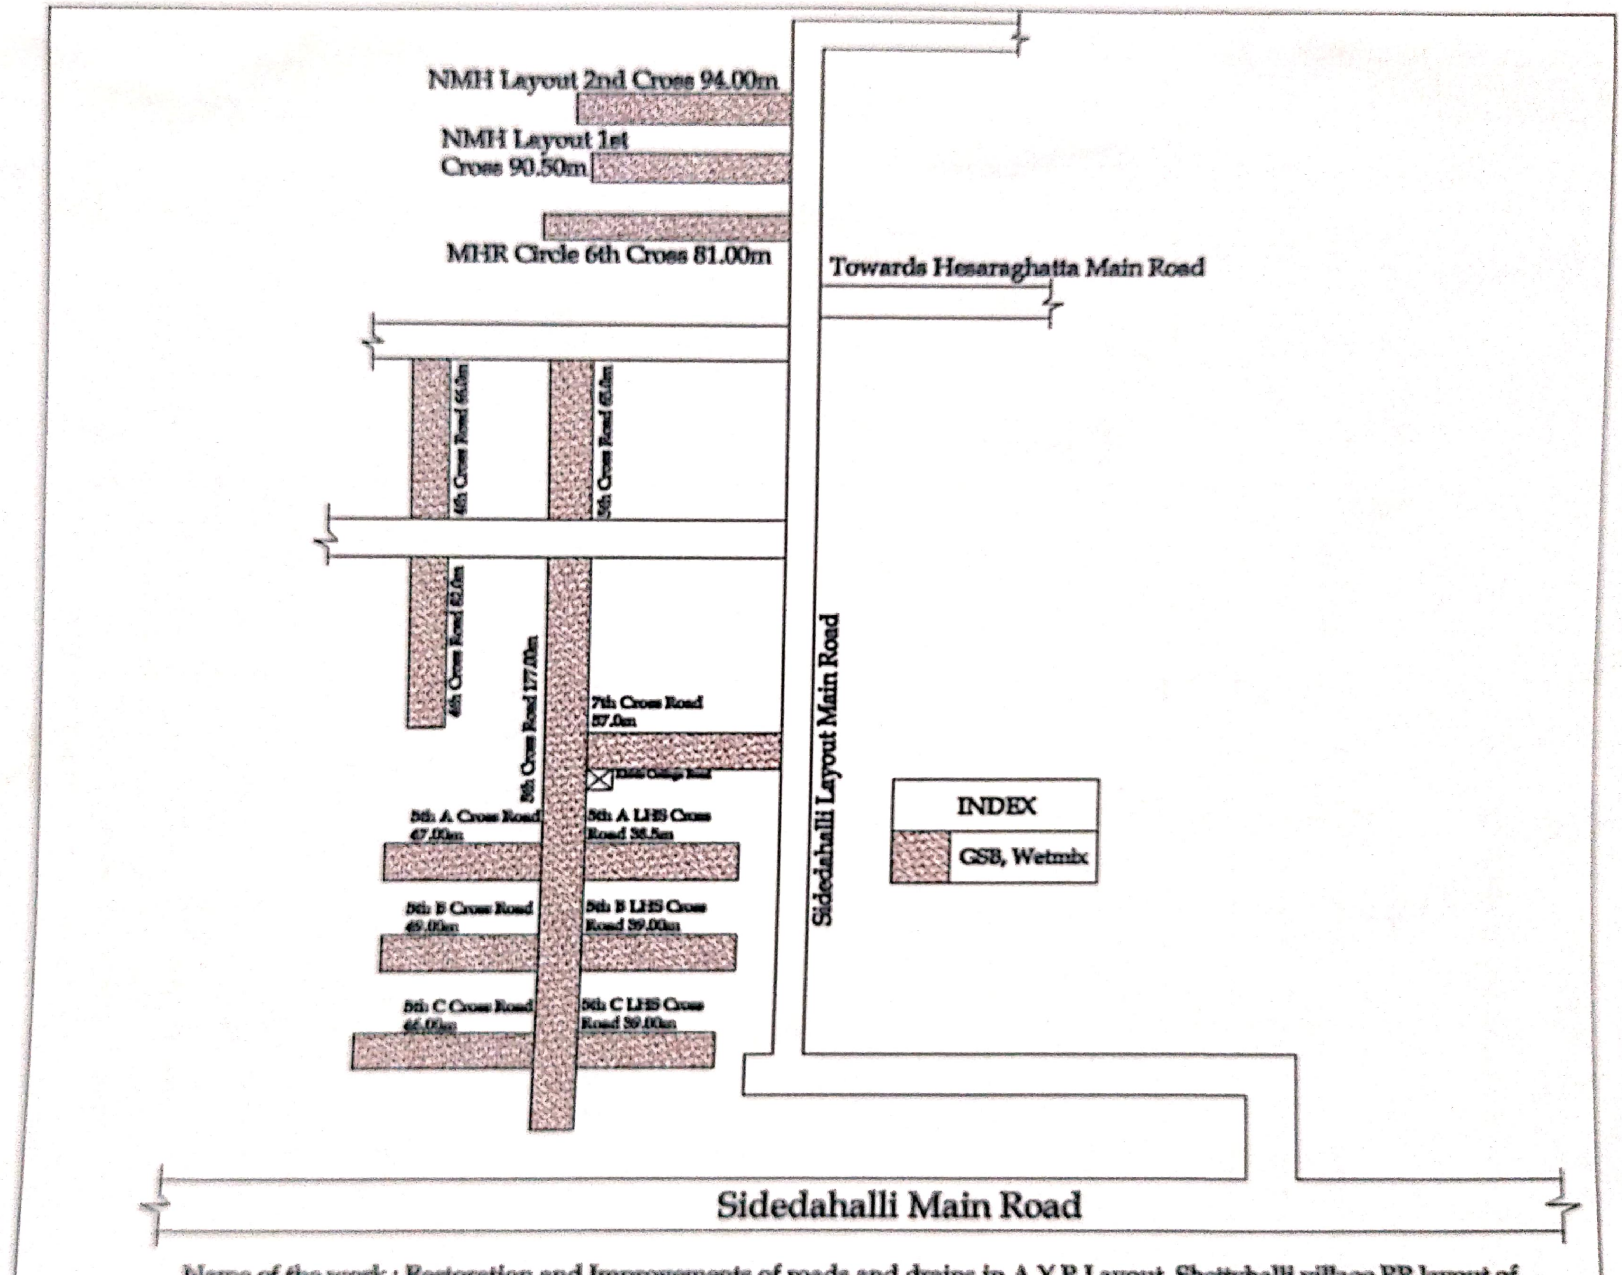
NMH Layout 2nd Cross 94.00m
NMH Layout 1st Cross 90.50m
MHR Circle 6th Cross 81.00m
Towards Hesaraghatta Main Road
4th Cross Road 65.0m
5th Cross Road 65.0m
4th Cross Road 62.0m
5th Cross Road 177.0m
7th Cross Road 57.0m
5th A Cross Road 47.00m
5th A LHS Cross Road 36.5m
5th B Cross Road 49.00m
5th B LHS Cross Road 39.00m
5th C Cross Road 46.00m
5th C LHS Cross Road 39.00m
Sidedahalli Layout Main Road
INDEX
GSB, Wetmix
Sidedahalli Main Road

Name of the work : Restoration and Improvements of roads and drains in A Y R Layout, Shettyhalli village,RR layout of Chikkasandra village and Ahigere village roads, BTS Village, Vishveshwariah village, Royal Enclave and Sidedahalli Old Village roads Dugged by BWSSB to lay water Supply and UGD lines under 110 villages in ward No 12 & 14 Shettyhalli.

ಸಹಾಯಕ ಕಾರ್ಯಪಾಲಕ ಅಭಿಯಂತರರು
ಟಿ ದಾಸರಹಳ್ಳಿ ಉಪ ವಿಭಾಗ